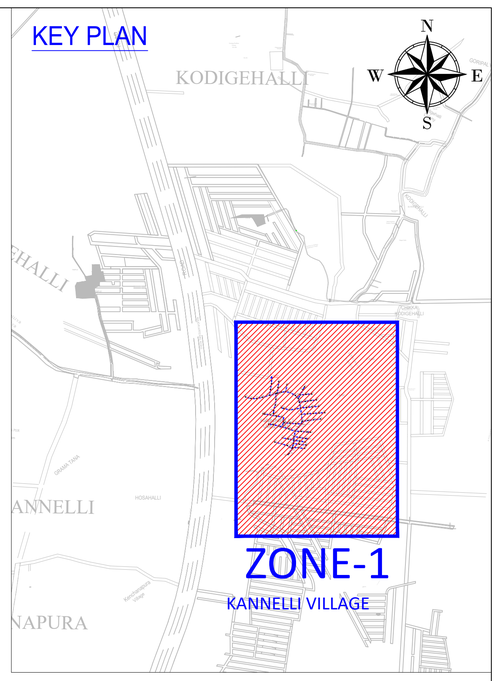

PS FOR KANNELLI
GL :828.23 m
IL:819.74 m
FLOW: 0.74 MLD

CO : 88 L : 29.45 m D : 150 mm

MH : 87
GL : 829.77 m
IL : 819.89 m

CO : 87 L : 30.02 m D : 150 mm

MH : 86
GL : 830.81 m
IL : 820.04 m

CO : 86 L : 30.00 m D : 150 mm

MH : 85
GL : 832.13 m
IL : 820.19 m

CO : 85 L : 39.54 m D : 150 mm

MH : 84
GL : 834.01 m
IL : 831.33 m

CO : 84 L : 29.98 m D : 150 mm

MH : 83
GL : 835.20 m
IL : 833.01 m

CO : 83 L : 29.76 m D : 150 mm

MH : 82
GL : 836.23 m
IL : 834.19 m

CO : 82 L : 30.00 m D : 150 mm

MH : 81
GL : 837.12 m
IL : 835.23 m

MH : 73
GL : 828.36 m
IL : 826.76 m

CO : 74 L : 30.00 m D : 150 mm

MH : 74
GL : 829.36 m
IL : 826.33 m

CO : 75 L : 30.00 m D : 150 mm

MH : 72
GL : 829.52 m
IL : 820.50 m

CO : 76 L : 7.74 m D : 150 mm

MH : 75
GL : 830.23 m
IL : 820.39 m

CO : 73 L : 21.94 m D : 150 mm

MH : 80
GL : 830.55 m
IL : 820.35 m

CO : 72 L : 22.15 m D : 150 mm

CO : 81 L : 32.67 m D : 150 mm

CO : 80 L : 28.83 m D : 150 mm

MH : 79
GL : 831.13 m
IL : 829.53 m

CO : 79 L : 30.00 m D : 150 mm

MH : 78
GL : 831.75 m
IL : 830.13 m

CO : 78 L : 29.40 m D : 150 mm

MH : 77
GL : 832.71 m
IL : 830.73 m

CO : 77 L : 16.19 m D : 150 mm

MH : 76
GL : 832.60 m
IL : 831.00 m

MH : 70
GL : 828.12 m
IL : 826.52 m

CO : 71 L : 36.15 m D : 150 mm

MH : 71
GL : 828.89 m
IL : 820.61 m

CO : 70 L : 25.62 m D : 150 mm

MH : 69
GL : 828.16 m
IL : 820.74 m

CO : 69 L : 29.89 m D : 150 mm

MH : 68
GL : 827.52 m
IL : 820.89 m

CO : 68 L : 21.28 m D : 150 mm

MH : 67
GL : 827.14 m
IL : 820.99 m

CO : 67 L : 20.92 m D : 150 mm

MH : 66
GL : 826.47 m
IL : 822.53 m

CO : 66 L : 30.00 m D : 150 mm

MH : 65
GL : 825.97 m
IL : 823.62 m

CO : 65 L : 17.22 m D : 150 mm

MH : 64
GL : 825.47 m
IL : 823.87 m

CO : 64 L : 30.00 m D : 150 mm

MH : 63
GL : 825.68 m
IL : 822.76 m

CO : 63 L : 30.00 m D : 150 mm

MH : 62
GL : 824.79 m
IL : 823.19 m

CO : 61 L : 30.00 m D : 150 mm

MH : 60
GL : 826.05 m
IL : 822.44 m

CO : 60 L : 30.00 m D : 150 mm

MH : 59
GL : 825.34 m
IL : 822.67 m

CO : 59 L : 28.81 m D : 150 mm

MH : 58
GL : 824.68 m
IL : 823.08 m

CO : 62 L : 20.40 m D : 150 mm

MH : 61
GL : 827.37 m
IL : 821.09 m

CO : 58 L : 31.07 m D : 150 mm

MH : 57
GL : 827.95 m
IL : 821.25 m

CO : 57 L : 30.00 m D : 150 mm

MH : 56
GL : 826.64 m
IL : 822.36 m

CO : 56 L : 30.00 m D : 150 mm

MH : 55
GL : 825.74 m
IL : 822.59 m

CO : 55 L : 34.30 m D : 150 mm

MH : 54
GL : 824.68 m
IL : 823.08 m

CO : 54 L : 29.98 m D : 150 mm

MH : 53
GL : 829.10 m
IL : 826.95 m

CO : 53 L : 28.90 m D : 150 mm

MH : 52
GL : 830.00 m
IL : 828.07 m

CO : 52 L : 29.87 m D : 150 mm

MH : 51
GL : 830.43 m
IL : 828.83 m

CO : 51 L : 15.22 m D : 150 mm

MH : 50
GL : 830.88 m
IL : 829.13 m

CO : 50 L : 32.77 m D : 150 mm

MH : 49
GL : 828.05 m
IL : 821.41 m

CO : 49 L : 30.00 m D : 150 mm

MH : 48
GL : 826.76 m
IL : 821.56 m

CO : 48 L : 30.00 m D : 150 mm

MH : 47
GL : 825.76 m
IL : 821.72 m

CO : 47 L : 30.00 m D : 150 mm

MH : 46
GL : 824.89 m
IL : 821.95 m

CO : 46 L : 30.07 m D : 150 mm

MH-11183
GL : 823.98 m
IL : 822.38 m

CO : 45 L : 36.41 m D : 150 mm

MH : 45
GL : 827.88 m
IL : 822.57 m

CO : 44 L : 30.00 m D : 150 mm

MH : 44
GL : 826.74 m
IL : 823.40 m

CO : 43 L : 30.00 m D : 150 mm

MH : 43
GL : 825.86 m
IL : 823.62 m

CO : 42 L : 36.07 m D : 150 mm

MH : 42
GL : 825.74 m
IL : 824.14 m

CO : 41 L : 14.26 m D : 150 mm

MH : 41
GL : 827.82 m
IL : 822.64 m

CO : 40 L : 30.00 m D : 150 mm

MH : 40
GL : 828.95 m
IL : 826.82 m

CO : 39 L : 30.00 m D : 150 mm

MH : 39
GL : 829.89 m
IL : 827.95 m

CO : 38 L : 30.00 m D : 150 mm

MH : 38
GL : 831.02 m
IL : 828.89 m

CO : 6 L : 30.00 m D : 150 mm

MH : 6
GL : 831.30 m
IL : 828.95 m

CO : 5 L : 30.00 m D : 150 mm

MH : 5
GL : 831.78 m
IL : 830.18 m

CO : 4 L : 30.00 m D : 150 mm

MH : 4
GL : 832.25 m
IL : 830.65 m

CO : 3 L : 29.99 m D : 150 mm

MH : 3
GL : 832.63 m
IL : 831.03 m

CO : 2 L : 30.00 m D : 150 mm

MH : 2
GL : 833.09 m
IL : 831.49 m

CO : 1 L : 8.17 m D : 150 mm

MH : 1
GL : 834.43 m
IL : 831.65 m

CO : 7 L : 21.91 m D : 150 mm

MH : 7
GL : 832.54 m
IL : 830.87 m

CO : 8 L : 30.00 m D : 150 mm

MH : 8
GL : 832.03 m
IL : 830.12 m

CO : 9 L : 21.48 m D : 150 mm

MH : 9
GL : 831.12 m
IL : 828.78 m

CO : 10 L : 34.23 m D : 150 mm

MH : 10
GL : 829.95 m
IL : 827.94 m

CO : 11 L : 34.29 m D : 150 mm

MH : 11
GL : 828.86 m
IL : 826.87 m

CO : 36 L : 26.75 m D : 150 mm

MH : 37
GL : 827.98 m
IL : 822.75 m

CO : 35 L : 31.22 m D : 150 mm

MH : 36
GL : 827.78 m
IL : 822.88 m

CO : 34 L : 30.20 m D : 150 mm

MH : 35
GL : 827.03 m
IL : 823.34 m

CO : 33 L : 17.47 m D : 150 mm

MH : 34
GL : 825.77 m
IL : 823.56 m

MH : 33
GL : 825.41 m
IL : 823.81 m

CO : 32 L : 28.90 m D : 150 mm

MH : 32
GL : 827.17 m
IL : 823.03 m

CO : 31 L : 30.00 m D : 150 mm

MH : 31
GL : 826.38 m
IL : 823.49 m

CO : 30 L : 30.00 m D : 150 mm

MH : 30
GL : 825.42 m
IL : 823.71 m

CO : 29 L : 12.59 m D : 150 mm

MH : 29
GL : 825.49 m
IL : 823.89 m

CO : 28 L : 18.79 m D : 150 mm

MH : 28
GL : 826.89 m
IL : 823.12 m

CO : 27 L : 30.00 m D : 150 mm

MH : 27
GL : 828.31 m
IL : 825.89 m

CO : 26 L : 30.00 m D : 150 mm

MH : 26
GL : 829.83 m
IL : 827.31 m

CO : 25 L : 30.00 m D : 150 mm

MH : 25
GL : 826.24 m
IL : 823.41 m

CO : 24 L : 30.00 m D : 150 mm

MH : 24
GL : 825.44 m
IL : 823.84 m

CO : 23 L : 18.00 m D : 150 mm

MH : 23
GL : 826.73 m
IL : 823.21 m

CO : 22 L : 30.00 m D : 150 mm

MH : 22
GL : 826.21 m
IL : 823.47 m

CO : 21 L : 35.30 m D : 150 mm

MH : 21
GL : 825.58 m
IL : 823.98 m

CO : 20 L : 20.04 m D : 150 mm

MH : 20
GL : 826.40 m
IL : 823.31 m

CO : 19 L : 30.00 m D : 150 mm

MH : 19
GL : 825.77 m
IL : 823.54 m

CO : 18 L : 32.68 m D : 150 mm

MH : 18
GL : 825.61 m
IL : 824.01 m

CO : 17 L : 16.67 m D : 150 mm

MH : 17
GL : 826.46 m
IL : 824.86 m

CO : 16 L : 30.02 m D : 150 mm

MH : 16
GL : 826.98 m
IL : 825.18 m

CO : 15 L : 8.60 m D : 150 mm

MH : 15
GL : 826.91 m
IL : 825.31 m

KANNELLI VILLAGE
Venkateshwara Temple
Asphalt ROad

LEGENDS	NAME OF DRAWING	PROJECT NAME	NAME OF THE CLIENT	CONSULTANT :-
PROPOSED OLD NETWORK PROPOSED NEW NETWORK FOR TENDER PURPOSE ONLY	SEWERAGE NETWORK FOR ZONE-1 KANNELLI VILLAGE	PROVIDING BASIC INFRASTRUCTURE BY FACILITATING VILLAGES BY PROVIDING SEWERAGE SYSTEM	BANGALORE DEVELOPMENT AUTHORITY T. CHOWDAIAH ROAD, KUMARA PARK WEST, BANGALORE-560 020	Tandon Urban Solutions Pvt. Ltd. 701, HARBHAJAN, CST RD, VIDYANAGARI MARG, KALINA , SANTACRUZ (E), MUMBAI - 400 098. DATE 20.01.2024 DRG NO SPML-NPKL-UGD-P1-Z1-01 | SCALE NTS | SHEET 1OF1 | REV.NO. 0